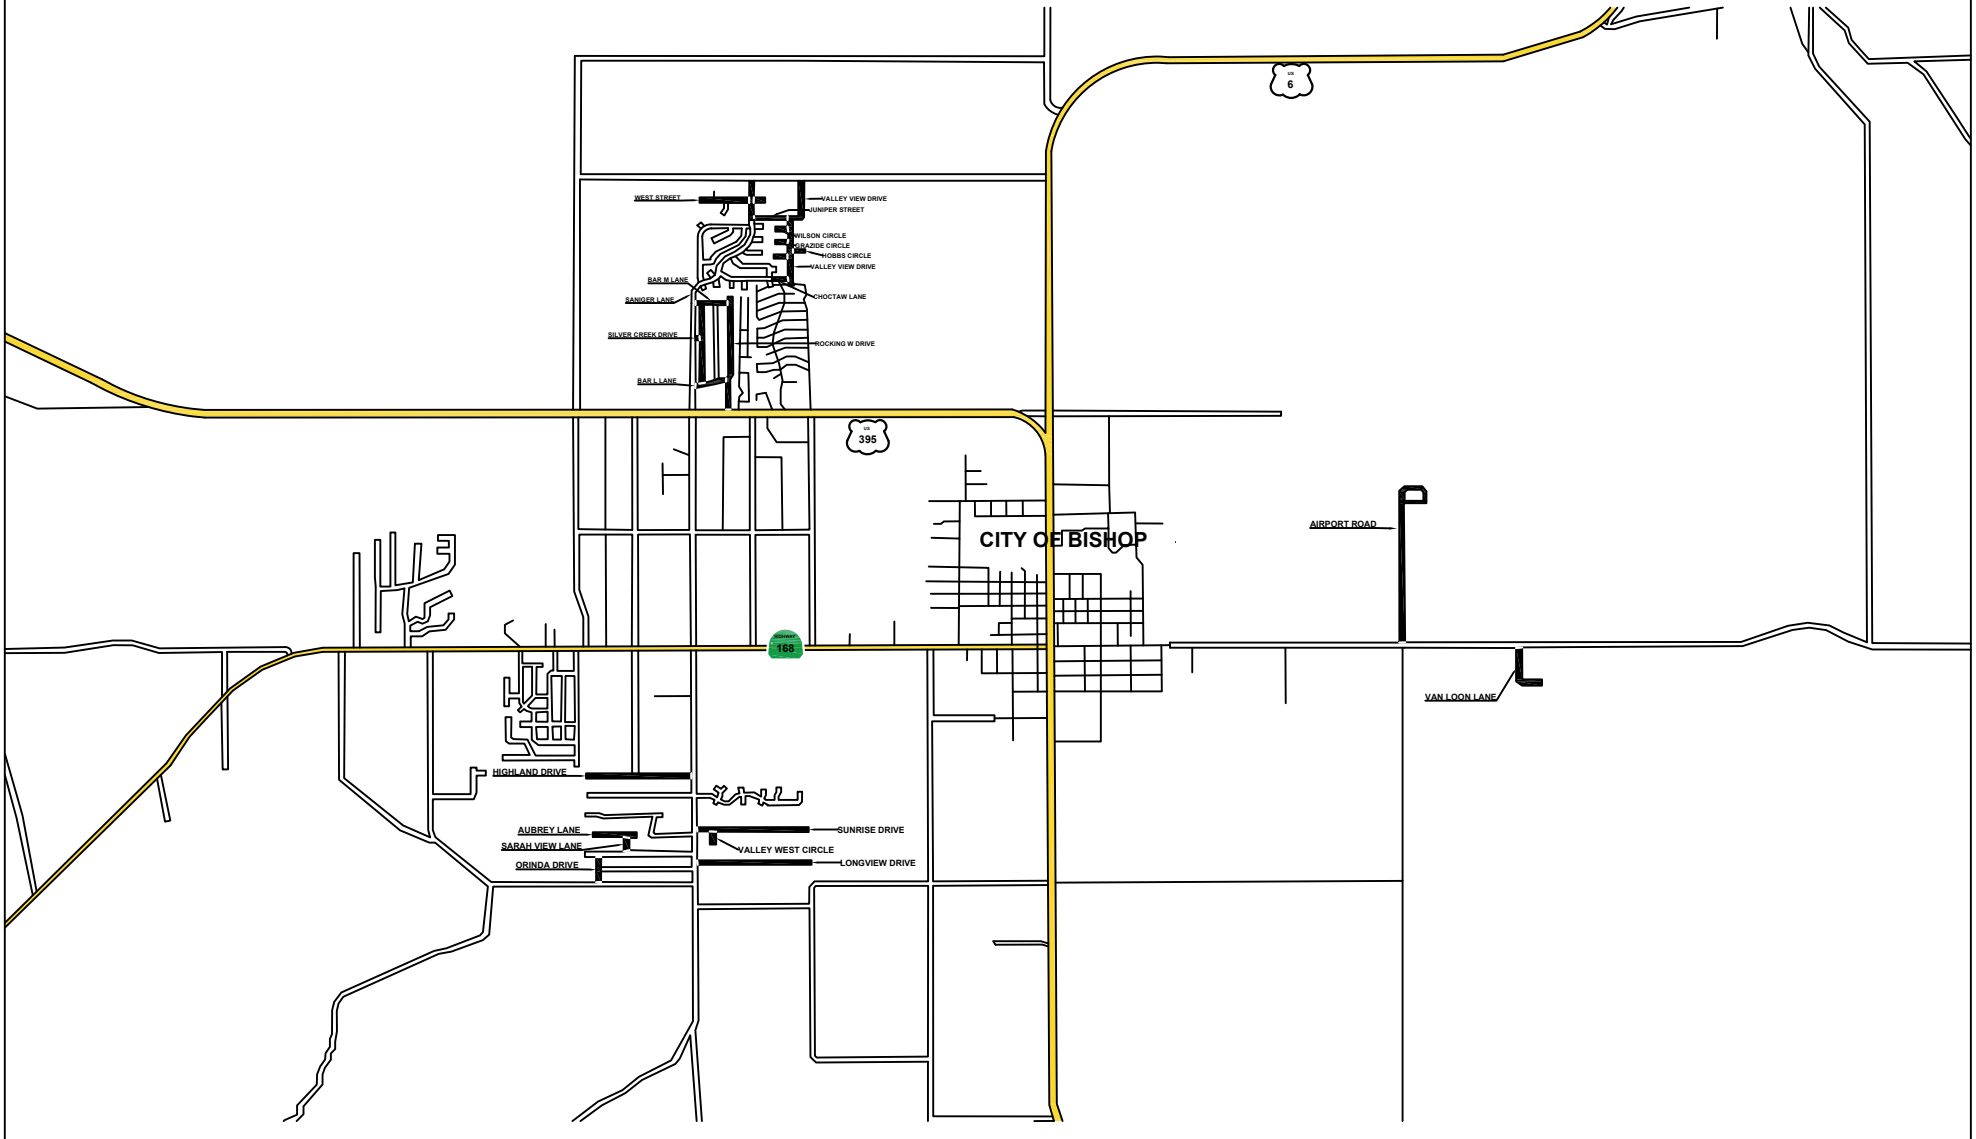

BISHOP SLURRY SEAL:

SCALE: 1/2"=1'

NOTES:
BLACKENED Roads are the roads that are getting slurry seal.

LEGEND:

: SLURRY SEAL

Drawing Prepared by:
INYO COUNTY PUBLIC WORKS
168 N. Edwards, P.O. Drawer Q
Independence, CA 93526
(760) 878-0201

Drawn by: Date:	Checked By: Date:	Date:	Drawing Name:	SHEET 1 OF 1
Jose Rodriguez 05/25		May 2025	BISHOP SS.dwg	

BISHOP SLURRY SEAL
BISHOP, CA